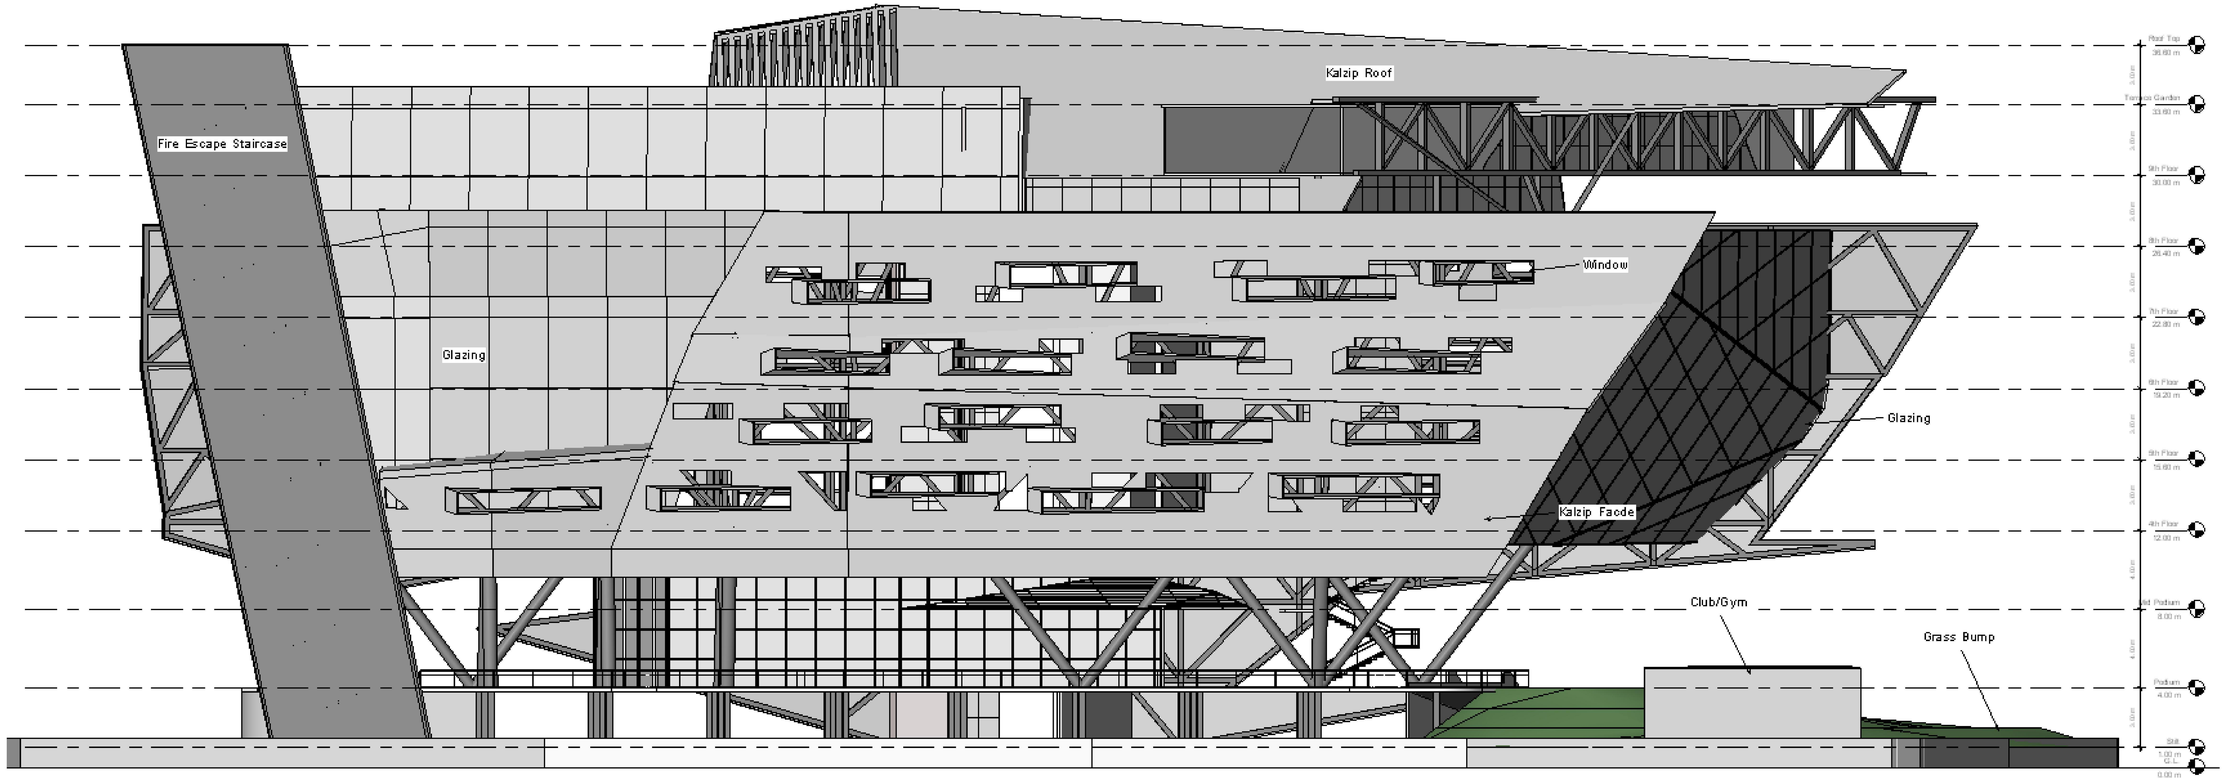


East Elevation