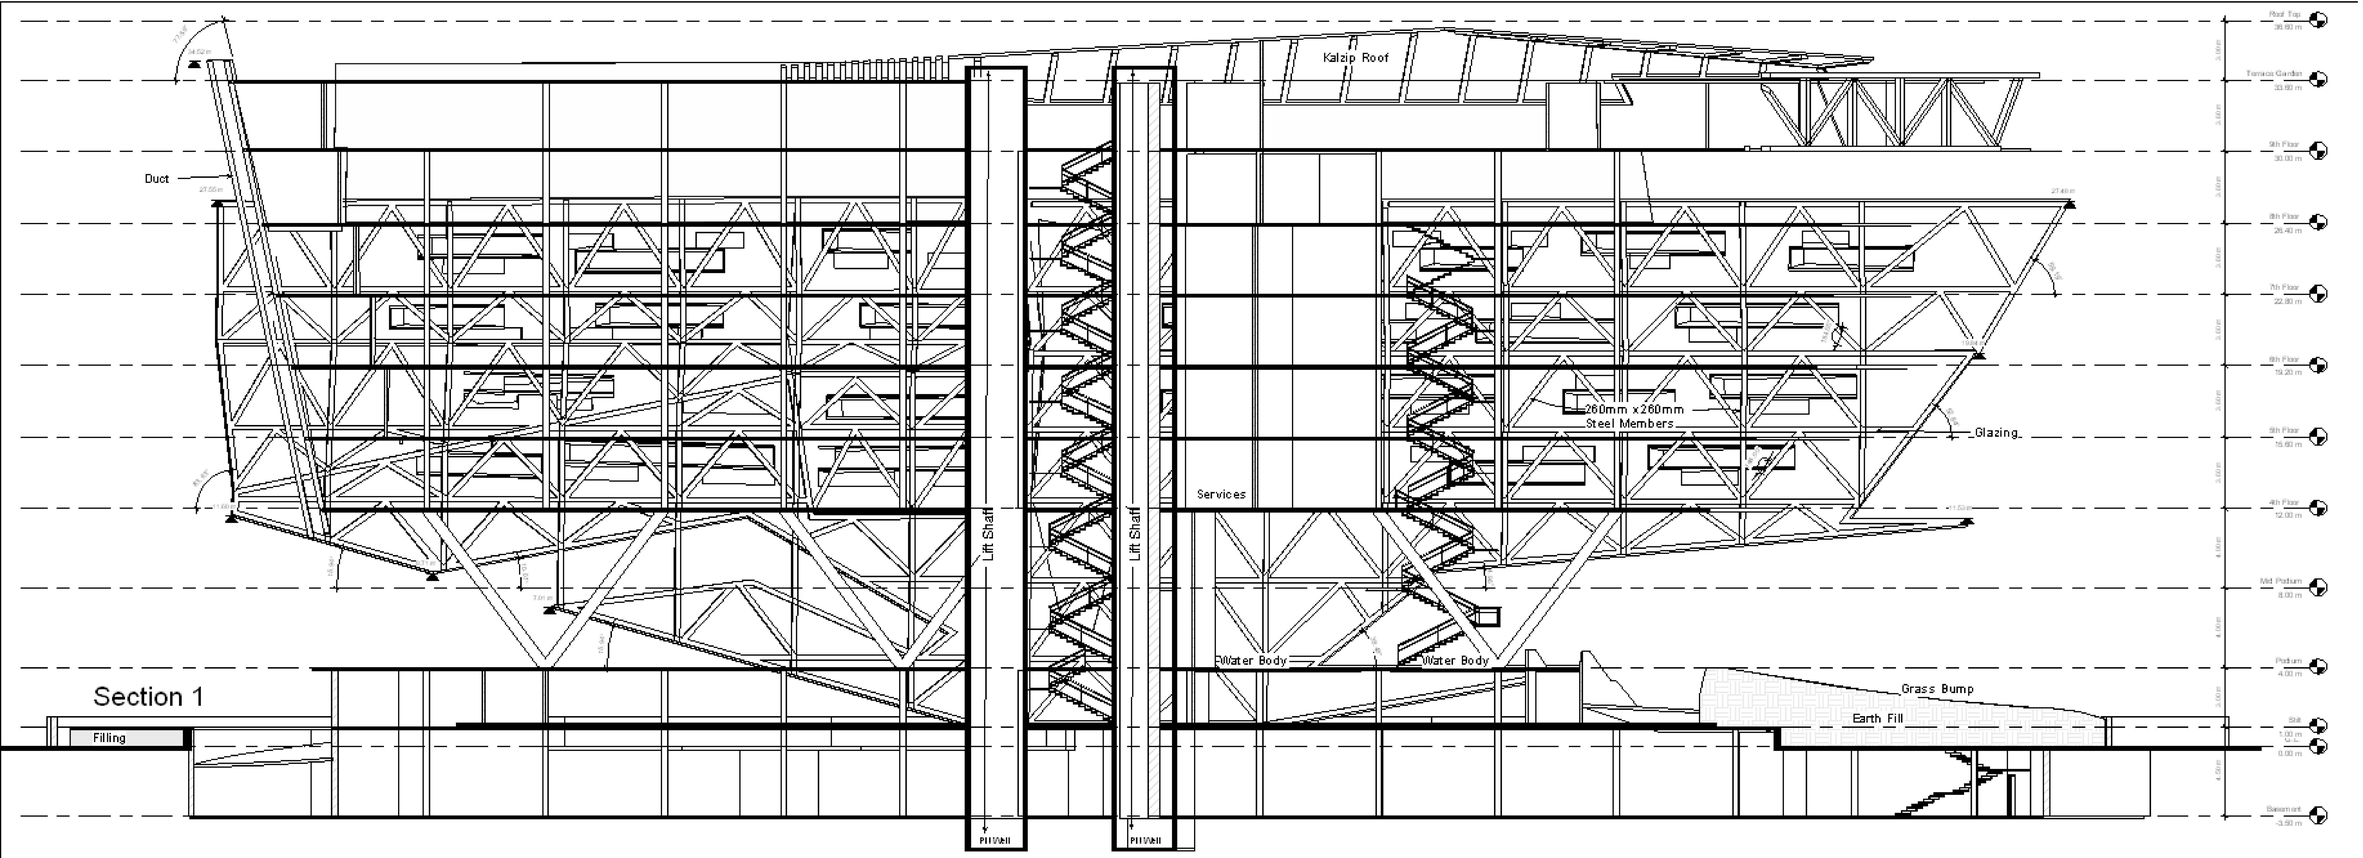
Section 1
Kalzip Roof
Duct
Lift Shaft
Lift Shaft
Services
260mm x 260mm
Steel Members
Glazing
Water Body
Water Body
Grass Bump
Earth Fill
Filling
Pit/Well
Pit/Well

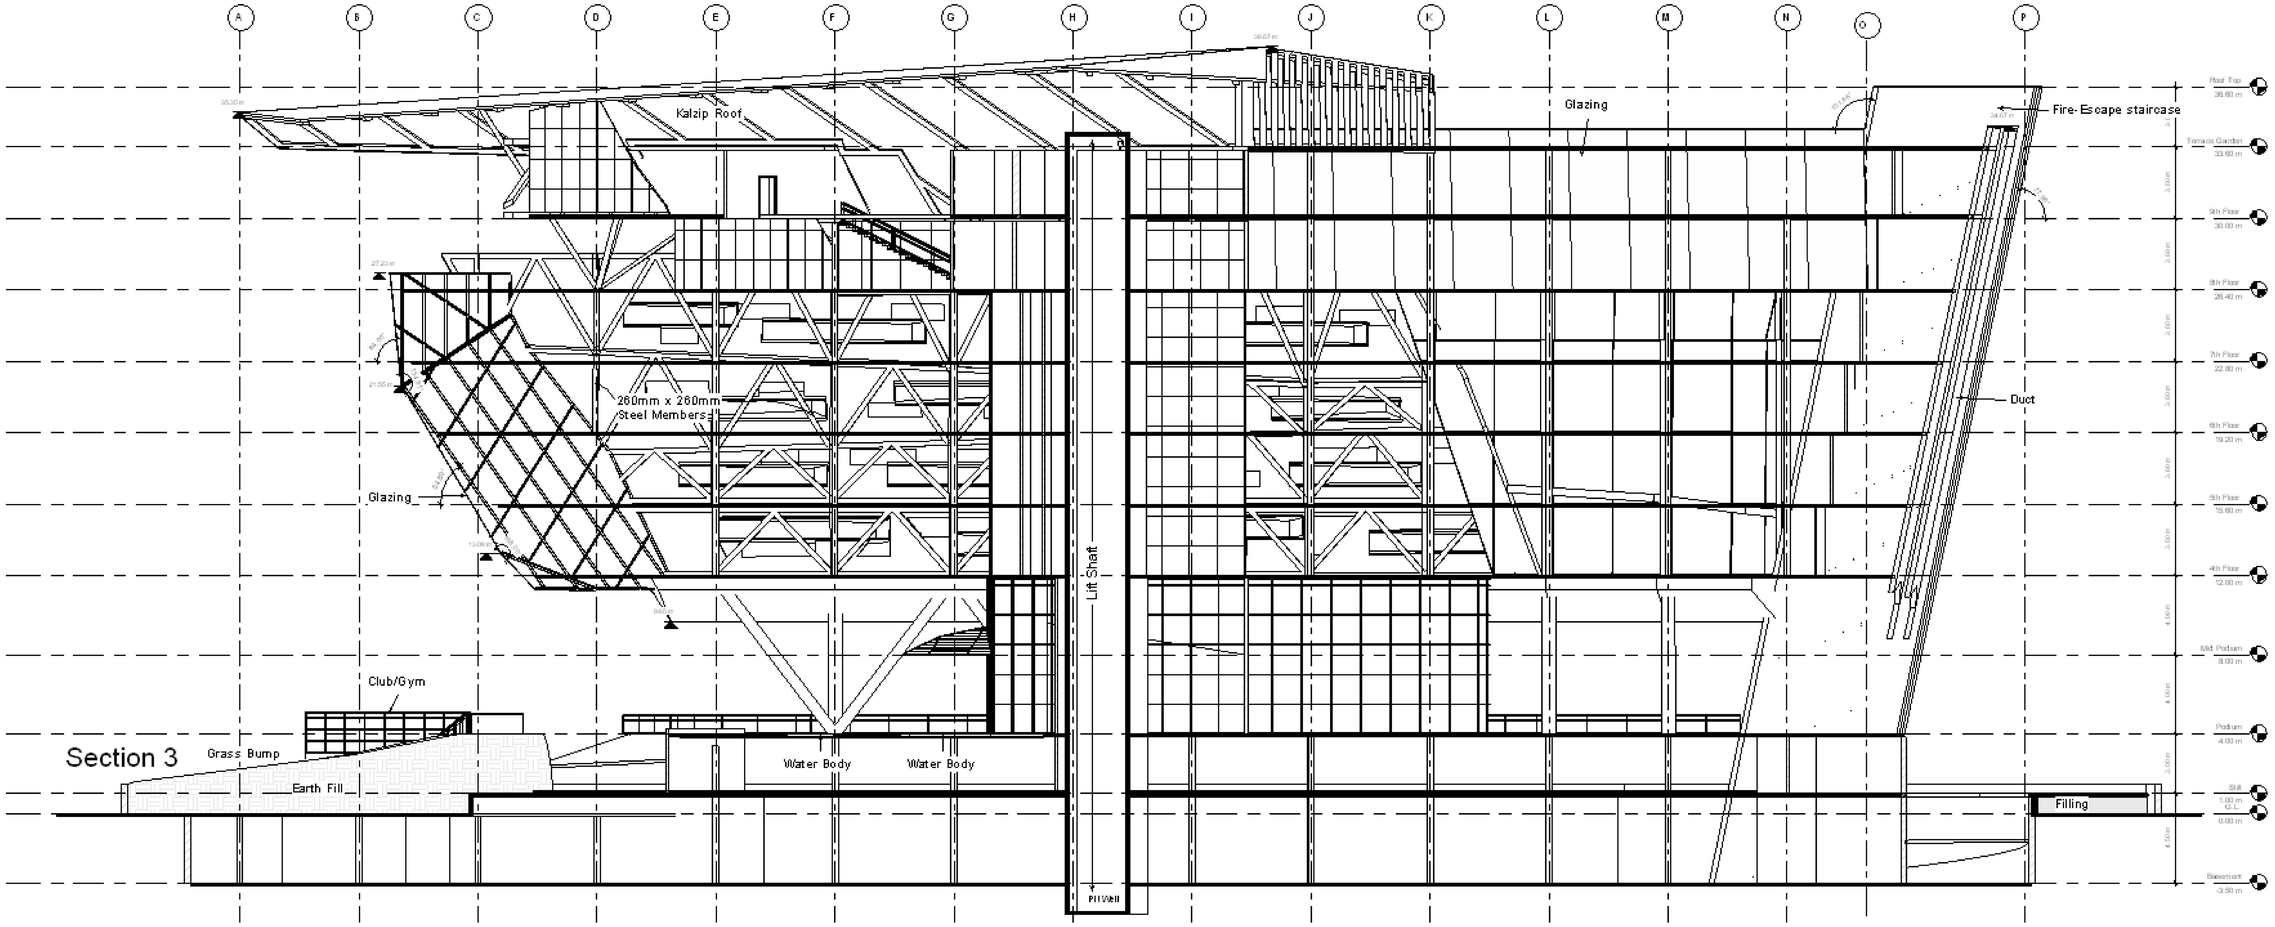
Section 3
Kalzip Roof
Glazing
Fire- Escape staircase
260mm x 260mm
Steel Members
Duct
Glazing
Lift Shaft
Club/Gym
Grass Bump
Earth Fill
Water Body
Water Body
Filling
Pit/Well